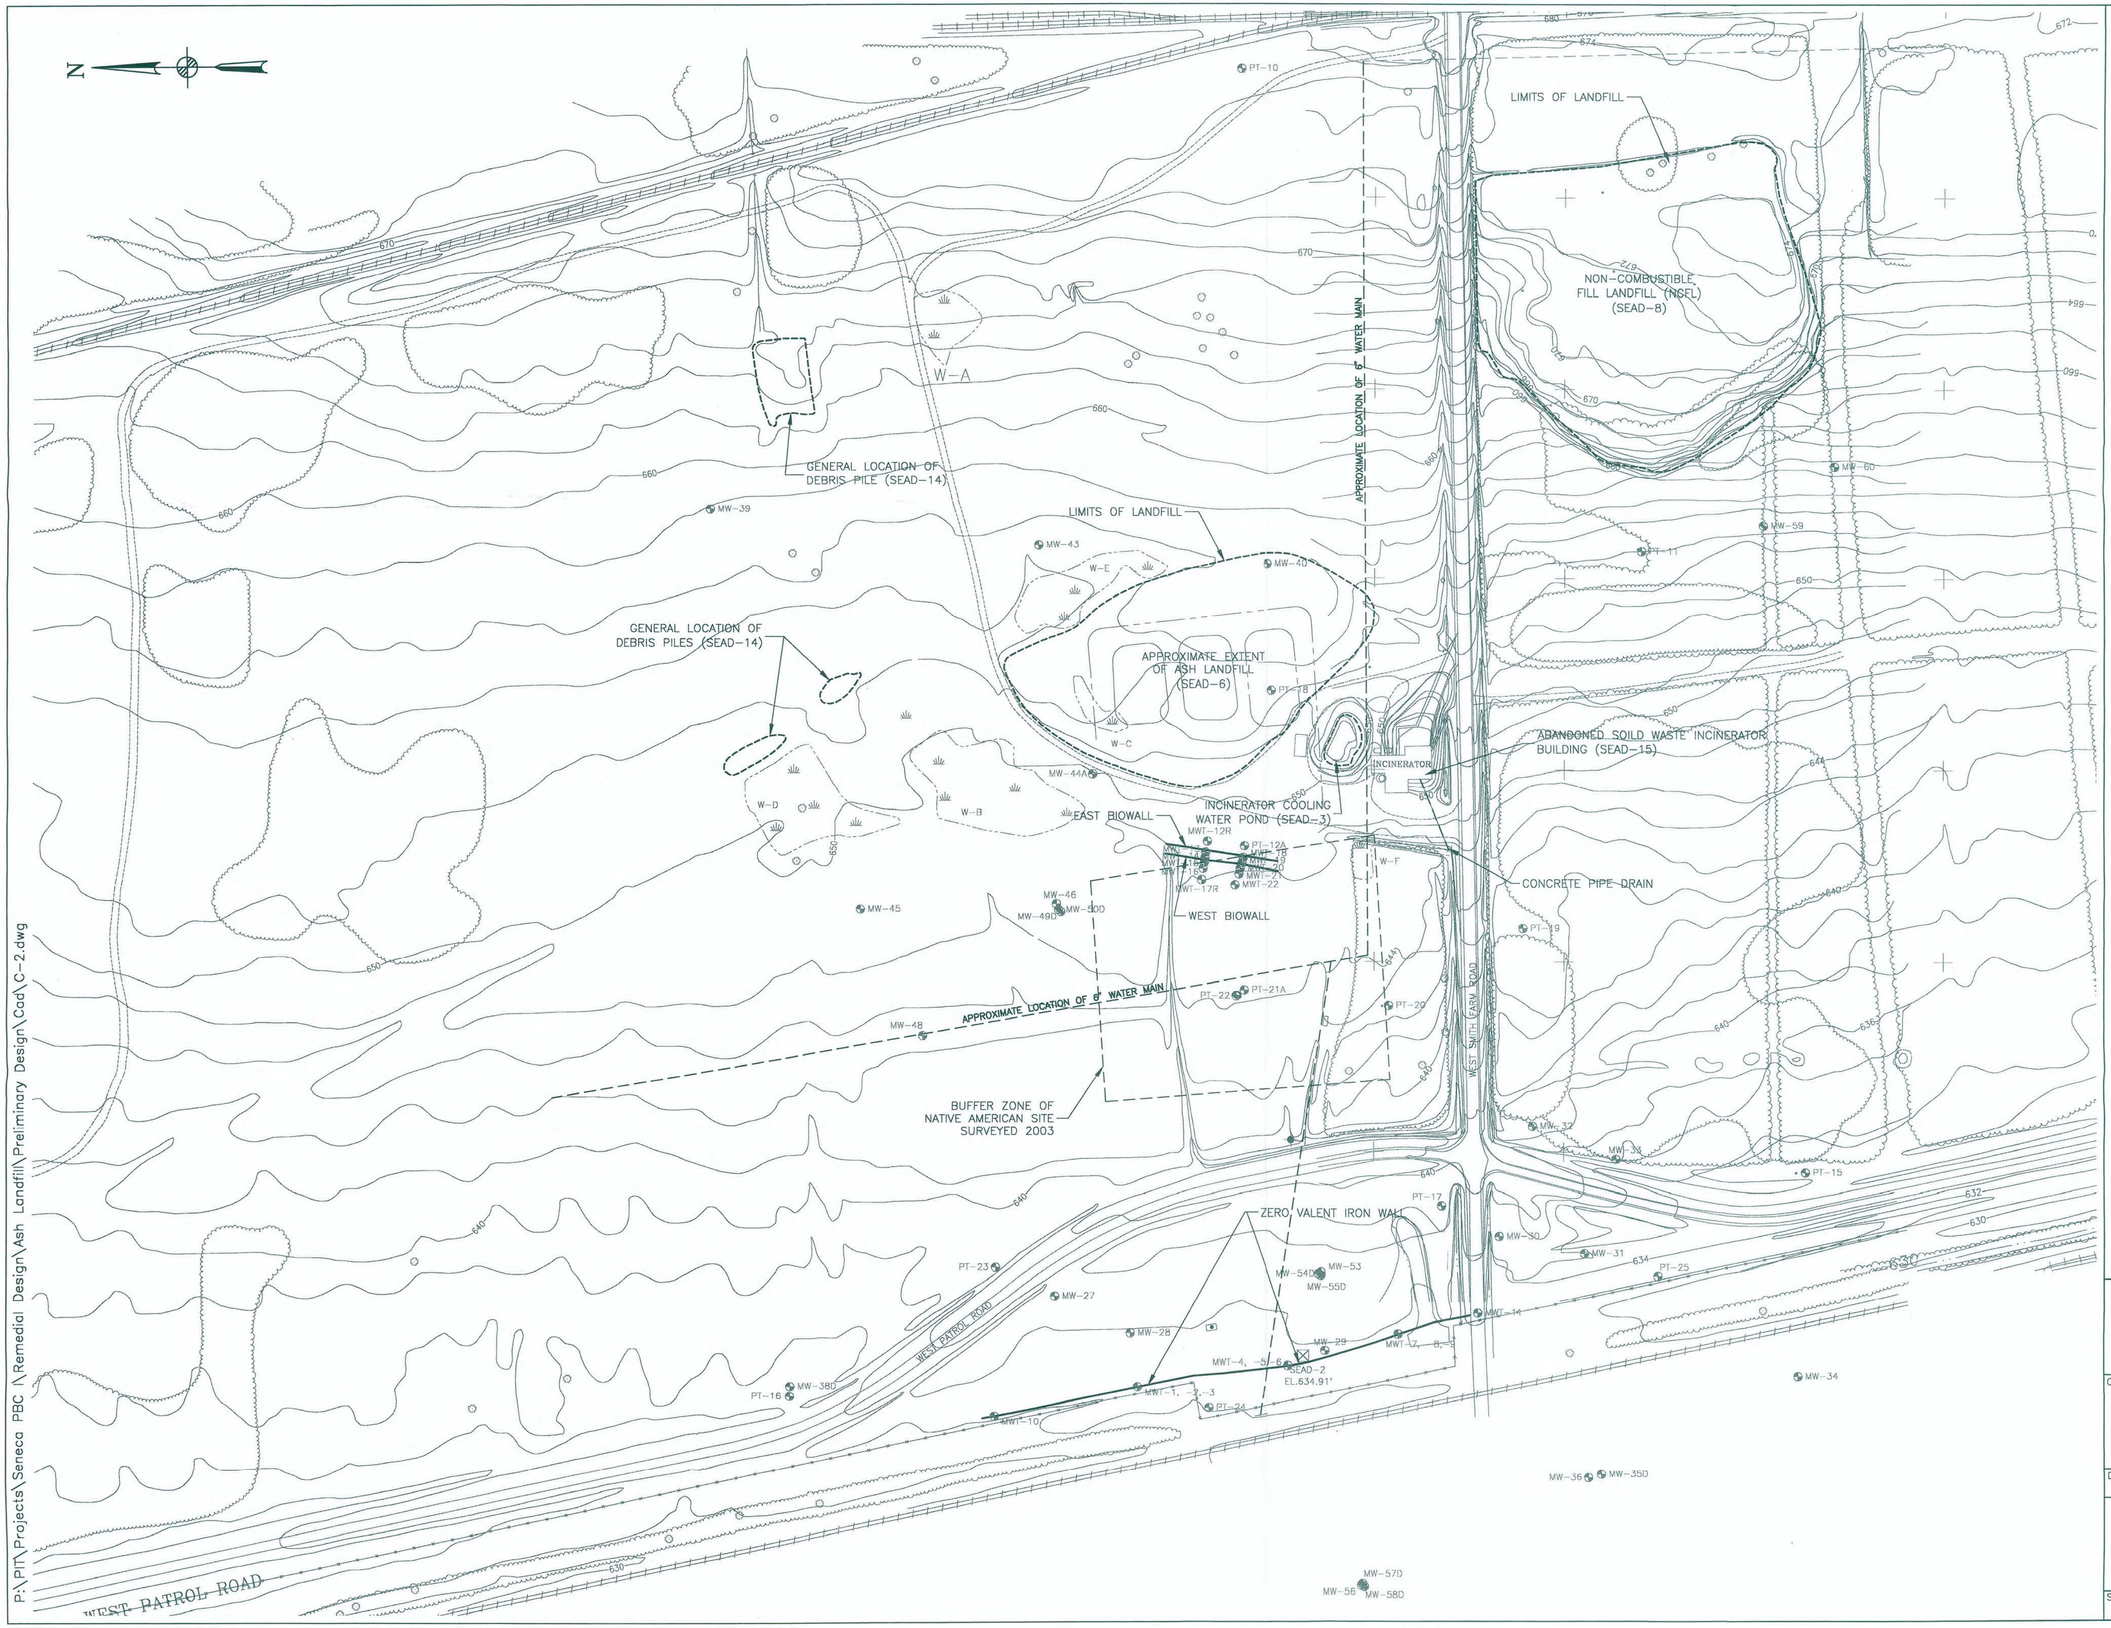

LEGEND:

- PAVED ROAD
- DIRT ROAD
- GROUND CONTOUR AND ELEVATION
- TREE
- WETLAND & DESIGNATION
- BRUSH
- CHAIN LINK FENCE
- UTILITY POLE
- APPROXIMATE LOCATION OF FIRE HYDRANT
- FUEL OR UNDERGROUND STORAGE TANK
- SURVEY MONUMENT
- MONITORING WELL AND DESIGNATION
- RAILROAD TRACKS
- WATER MAIN

100 0 100 200
(feet)

PARSONS

CLIENT/PROJECT TITLE

SENECA ARMY DEPOT
ASH LANDFILL
REMEDIAL DESIGN

DEPT.	Dwg. No.
ENVIRONMENTAL ENGINEERING	744538-01400

C-2
EXISTING CONDITIONS
PLAN

SCALE	DATE	REV
1" = 100'	JUNE 2006	-

P:\PIT\Projects\Seneca PBC (\Remedial Design\Ash Landfill\Preliminary Design\Cad\C-2.dwg

01543 - MS